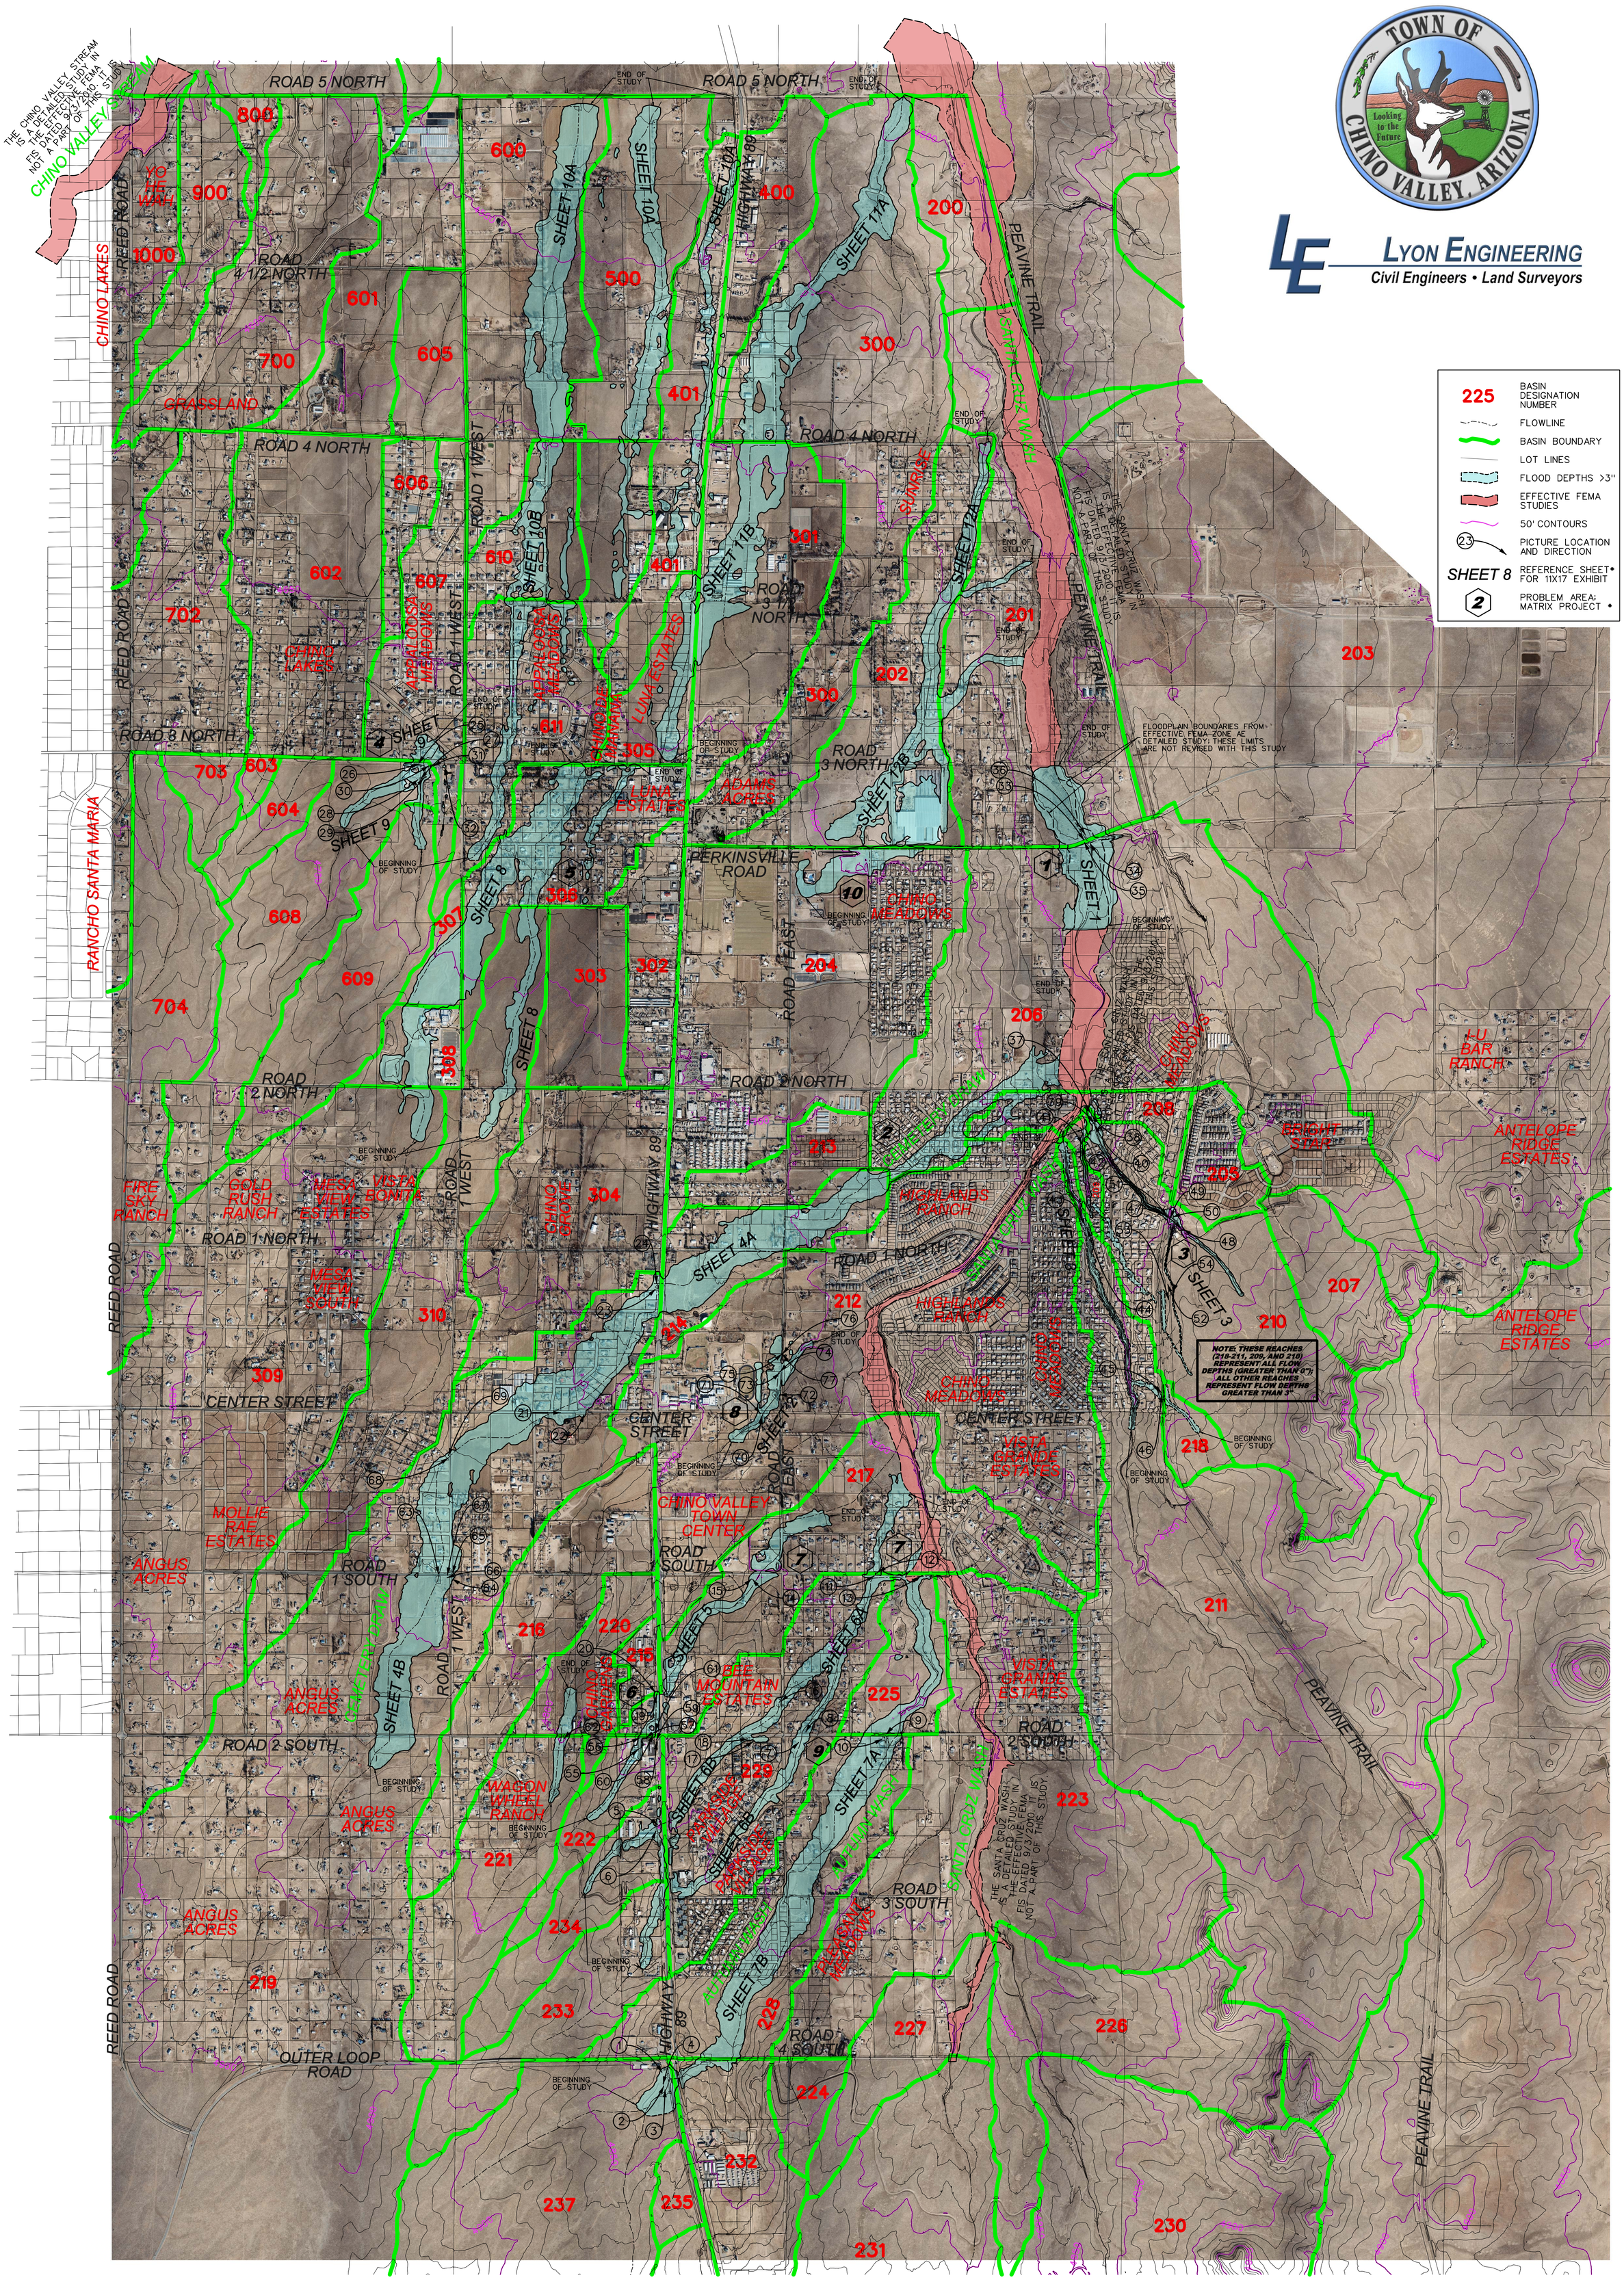

VERIFY SCALES

BAR IS ONE INCH ON ORIGINAL DRAWING

0 1"

IF NOT ONE INCH ON THIS SHEET, ADJUST SCALES ACCORDINGLY

0 800 1600

DRAWING SCALE
1 INCH = 800 FEET

REV	DATE	BY	DESCRIPTION
-	-	-	

LYON ENGINEERING
Civil Engineers • Land Surveyors
1650 Willow Creek Road, Prescott, Arizona 86301
Phone: (928) 776-1750, Fax: (928) 776-0605

G:\Projects\487_Town of Chino Valley\487-12 ADMS\CADD\DGN\Drainage\Chino Valley ADMS_2D.dgn

CHINO VALLEY
AREA DRAINAGE MASTER STUDY

EXHIBIT 2:
FLOW DEPTH > 3" (0.25')
FOR REACHES STUDIED WITH AERIAL PHOTO

DESIGNED: BAB | DRAWN: BAB | CHECKED: RGP | DATE: MARCH 2011

TOWN OF CHINO VALLEY, ARIZONA

LYON ENGINEERING, INC.
© COPYRIGHT 2011

LYON JOB NO.
487-12

SHEET NO.
1 of 1